DRAWING MADE IN THIRD ANGLE PROJECTION

466163 ⇔ 466163

/home/us016926/DMTECmod

PART NUMBER	REV	FIRST USED
466163-1	G	854400-1
466163-2	G	565435-5
~~466163-3~~	~~C~~	~~354500-1~~ OBSOLETE
466163-4	G	354500-1

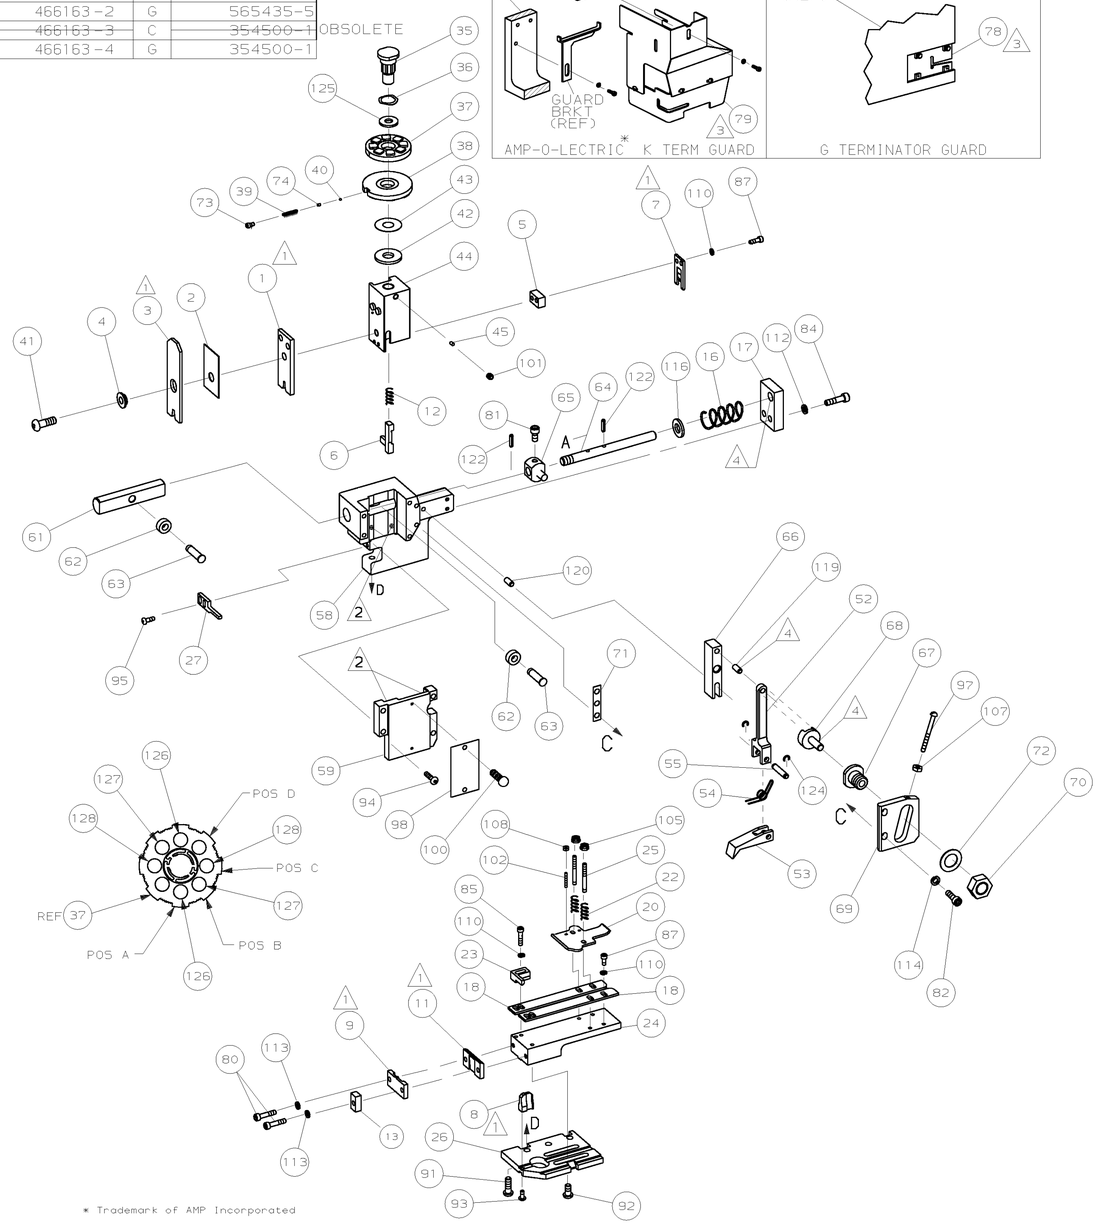

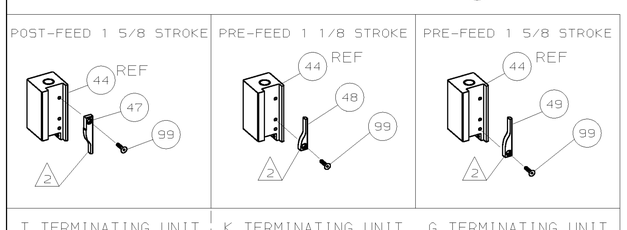

T TERMINATING UNIT LEADMAKER | K TERMINATING UNIT BENCH MACHINE | G TERMINATING UNIT

LOC A

DIST 66

1. RECOMMENDED SPARE PARTS.
2. GREASE LIGHTLY.
3. GUARD MUST BE IN PLACE WHEN OPERATING APPLICATOR IN A BENCH MACHINE.
4. LUBRICATE DAILY USING NO. 20 MACHINE OIL.
5. ITEMS WITH QTY OF REF SPECIFIED (EXCEPT ITEMS 78 AND 79) ARE USED ON ITEM 32.

TERMINAL NAME: .187 FASTIN FASTON™

GROUP I .014 THK	GROUP II .0126 THK
61801	63606
62675	
63524	

TERM APPL SPEC 114-2065

CRIMPING DATA

PAD LTR	CRIMP HEIGHT GROUP I	CRIMP HEIGHT GROUP II	WIRE SIZE
A	.077 ±.002	.073±.002	14
B	.066 ±.002	.062±.002	16
C	.059 ±.002	.055±.002	18
D	NOT	NOT	USED

CRIMP	SIZE	TYPE	RANGE
WIRE	.090	F	18-14
INSUL	.220	O	.161-.196

FEED	APPL INST	SET UP GAGE	LAYOUT
.650	408-8039	458638-1	L394

WIRE STRIP LENGTH .141-.171

-4	-2	-1	U/M	DWG SIZE	PART NO	DESCRIPTION	ITEM NO
							129
2	2	2	-	C	354779-4	PIN, WIRE DISC (.3010)C	128
2	2	2	-	C	8-354778-9	PIN, WIRE DISC (.2940)B	127
2	2	2	-	C	6-354778-7	PIN, WIRE DISC (.2830)A	126
1	1	1	-	A	986950-1	WASHER, FLAT PRECISION	125
REF	REF	REF	-	A	21045-3	RING,RET"C"(ø.187)FD PIN	124
							123
REF	REF	REF	-	A	5-21028-1	PIN,STD SPRING(ø.12)FD ADJ ROD	122
							121
REF	REF	REF	-	A	1-21030-7	PIN,DOWEL(ø.187x1.50)HSG	120
REF	REF	REF	-	A	1-21030-1	PIN,DOWEL(ø.187x.50)LEVER	119
							118
							117
REF	REF	REF	-	A	21899-4	WASHER,FLAT(ø5/16)SCR ADJ	116
							115
REF	REF	REF	-	A	21024-5	WASHER,LOCK(NO.10)FD ADJ PL	114
2	2	2	-	A	21024-5	WASHER,LOCK(NO.10)SHEAR PL	113
REF	REF	REF	-	A	21024-5	WASHER,LOCK(NO.10)FD ROD GDE	112
							111
7	7	7	-	A	21024-4	WASHER,LOCK(NO.8)SHEAR BL	110
							109
2	2	2	-	A	21018-4	NUT,HEX(4-40)DRAG	108
REF	REF	REF	-	A	21018-5	NUT,HEX(6-32)FD ADJ PL	107
							106
2	2	2	-	A	21022-2	NUT,HEX SL(8-32)DRAG STUD	105
							104
							103
2	2	2	-	A	4-21078-8	SKT SKT SET (4-40x.75)DRAG	102
1	1	1	-	A	21009-2	SCR,SKT SET(1/4-20x.25)RAM	101
2	2	2	-	A	21017-2	SCR,DRIVE(#2x.19)ID PLATE	100
1	1	1	-	A	1-21002-7	SCR,BHC(6-32x.38)CAM	99
1	1	1	-	B	461264-1	PLATE, IDENTIFICATION	98
REF	REF	REF	-	A	6-23715-5	SCR,PAN HD(6-32x1.50)FEED ADJ	97
							96
2	2	2	-	A	2-21002-2	SCR,BHC(8-32x.50)STRIPPER	95
REF	REF	REF	-	A	2-21002-9	SCR,BHC(10-32x.75)HSG CAP	94
1	1	1	-	A	22733-8	SCR,BHC(8-32x.38 LW)ANVIL	93
4	4	4	-	A	3-21002-3	SCR,BHC(1/4-20x.50)ST GD PL	92
REF	REF	REF	-	A	2-22733-8	SCR,BHC(1/4-20x.62)BASE PL	91
							90
							89
							88
5	5	5	-	A	2-21000-6	SCR,SHC(8-32x.38)SLUG BLADE	87
							86
2	2	2	-	A	2-21000-9	SCR,SHC(8-32x.75)R STP GUIDE	85
REF	REF	REF	-	A	3-21000-7	SCR, SKT CAP(10-32x.75)FD GDE	84
							83
REF	REF	REF	-	A	3-21000-6	SCR,SKT CAP(10-32x.62)FD ADJ P	82
REF	REF	REF	-	A	3-21000-4	SCR,SKT CAP(10-32x.38)PIVOT BL	81
2	2	2	-	A	3-21000-8	SCR,SKT CAP(10-32x.88)SH PL	80
-	REF	REF	-	A	455745-1	GUARD, WINDOW	79
REF	-	-	-	A	679532-1	INSERT, GUARD	78
							77
							76
							75
1	1	1	-	A	690603-1	SPRING, ASSIST	74
1	1	1	-	A	23030-1	SCR,SKT CAP(6-32x.25)CP DSC	73
REF	REF	REF	-	A	458109-1	WASHER, FLAT (SPECIAL)	72
REF	REF	REF	-	A	690517-1	SPACER	71

QTY REQD PER ASSY — REVISION OF EACH ASSY NO (WHEN BLANK, USE DWG REVISION) — PARTS LIST

-4	-2	-1	U/M	DWG SIZE	PART NO	DESCRIPTION	ITEM NO
-1	LEADMAKER		MECH POST FEED				
-2	BENCH MODEL K		MECH-PRE FEED				
-4	BENCH MODEL G		MECH-PRE FEED				
REF	REF	REF	-	A	22594-8	NUT, HEX	70
REF	REF	REF	-	B	240628-1	PLATE, ADJ	69
REF	REF	REF	-	B	240626-1	SHAFT, PIVOT	68
REF	REF	REF	-	B	240633-1	BUSHING	67
REF	REF	REF	-	A	455680-1	LEVER, INTERMEDIATE	66
REF	REF	REF	-	B	240629-1	BLOCK, PIVOT	65
REF	REF	REF	-	A	240632-2	SCR, ADJ	64
REF	REF	REF	-	B	240659-3	PIN, CAM ROLLER	63
REF	REF	REF	-	B	240658-1	CAM, ROLLER	62
REF	REF	REF	-	B	454398-1	ROD, FEED	61
							60
REF	REF	REF	-	C	454220-1	CAP, RAM	59
REF	REF	REF	-	D	453736-1	HOUSING	58
							57
							56
REF	REF	REF	-	B	240624-1	PIN, FEED FINGER	55
REF	REF	REF	-	B	691499-1	SPRING, FEED FINGER	54
REF	REF	REF	-	B	240635-1	FINGER, FEED	53
REF	REF	REF	-	B	240634-3	LEVER, TERMINAL	52
							51
							50
1	-	-	-	B	690602-6	CAM, PRE-FEED 1 5/8 ST	49
-	1	-	-	B	690602-5	CAM, PRE-FEED 1 1/8 ST	48
-	-	1	-	B	690501-4	CAM, POST-FEED 1 5/8 ST	47
							46
1	1	1	-	A	690191-1	PLUG, NYLON	45
1	1	1	-	C	455674-1	RAM	44
1	1	1	-	A	690125-1	WASHER, LAMINATED	43
1	1	1	-	A	690124-1	WASHER, RAM	42
1	1	1	-	A	7-21002-9	BOLT, CRIMPER(5/16-24x1.00)	41
1	1	1	-	A	23241-6	BALL, STEEL	40
1	1	1	-	A	690170-1	SPRING, COMPRESSION	39
1	1	1	-	C	690142-1	DISC, INSULATION	38
1	1	1	-	D	354777-1	WIRE DISC, PLASTIC	37
1	1	1	-	A	22480-5	WASHER, SPRING	36
1	1	1	-	B	690212-1	POST, RAM	35
							34
							33
1	1	1	-	D	458980-2	APPLICATOR, BASIC (SUB ASSY)	32
							31
							30
							29
							28
1	1	1	-	A	240639-1	STRIPPER	27
REF	REF	REF	-	C	455676-1	PLATE, BASE	26
2	2	2	-	A	22354-8	DRAG, STUD	25
1	1	1	-	B	455678-3	PLATE, STRIP GUIDE	24
1	1	1	-	C	240825-8	PLATE, STRIP HOLD DOWN	23
2	2	2	-	A	4-22281-1	SPRING, DRAG	22
							21
1	1	1	-	A	454177-1	DRAG, STOCK	20
							19
2	2	2	-	C	454204-3	GUIDE, STRIP (FRONT)	18
REF	REF	REF	-	A	454178-1	GUIDE, FEED ROD	17
REF	REF	REF	-	A	4-22284-9	SPRING, FEED RETURN	16
							15
							14
1	1	1	-	C	690481-9	SPACER, HOLD DOWN	13
1	1	1	-	A	23846-1	SPRING, HOLD DOWN	12
1	1	1	-	B	240644-5	PLATE, REAR SHEAR	11
							10
1	1	1	-	B	2-690495-2	PLATE, FRONT SHEAR	9
1	1	1	-	D	8-240693-2	ANVIL	8
1	1	1	-	B	690474-4	BLADE, SLUG	7
1	1	1	-	D	1-455892-2	HOLD DOWN, TERMINAL	6
1	1	1	-	C	3-420641-4	SPACER, SLUG BLADE	5
1	1	1	-	B	238009-3	SPACER, BLOCK CRIMPER	4
1	1	1	-	C	3-456135-4	CRIMPER, INSULATION	3
1	1	1	-	B	455888-4	SPACER, CRIMPER	2
1	1	1	-	C	3-456406-0	CRIMPER, WIRE	1

QTY REQD PER ASSY — REVISION OF EACH ASSY NO (WHEN BLANK, USE DWG REVISION) — PARTS LIST

P	F	LTR	REVISION RECORD	APP	DATE
		G1	ECN 0150-0974-03	TE	9-03
		G	ECN 0150-0203-00	TE	3-00
		F	ECN 0150-6777-96	TB	1/96
		E	0150-6587-96	TB	1/96
		D	0150-5951-95,ADDED -4	CE	2-95
		C	ECN 0150-5156-94	CE	1-94

DIMENSIONS IN INCHES. DO NOT SCALE PRINT.
TOLERANCES UNLESS OTHERWISE SPECIFIED:
2 PLC DEC ±-
3 PLC DEC ±-
4 PLC DEC ±-
ANGLES ± -
SURF TEXTURE: √
REMOVE BURRS, BREAK SHARP EDGES R.015 MAX

MATL - HT TR - FIN -

DR 1/26/94 M. O'BRINE | APP 1-26-94 B. WOLFE | CHK 1-26-94 C. ERISMAN | REL 3/16/94 B. MORGAN

AMP Incorporated Harrisburg, PA 17105-3608

NAME END FEED HDM APPLICATOR | MACHINE REF MINI APPL

SCALE - | D | DWG NO 466163 | SHEET 1 OF 1 | REV G1

CAGE CODE 00779 | CUSTOMER AND ASSEMBLY DRAWING | RESTRICTED TO -

THIS DRAWING IS A CONTROLLED DOCUMENT.
THIS DRAWING IS RELEASED FOR PUBLICATION. JUN.26,1999
© COPYRIGHT 1999 BY AMP INCORPORATED. ALL RIGHTS RESERVED.