THIS DRAWING IS UNPUBLISHED. RELEASED FOR PUBLICATION 20
© COPYRIGHT 20 - ALL RIGHTS RESERVED.

LOC	DIST
GP	00

REVISIONS

P	LTR	DESCRIPTION	DATE	DWN	APVD
	J1	REVISED PER ECR-17-012916	04AUG2017	WH	DZ

1. MATERIAL: HOUSING; PBT GLASS FILLED UL94V-0
   HOUSING COLOR - NATURAL
   PIN; BRASS
2. FINISH: PIN, 1.0µ MIN TIN OVER 0.8 MIN NICKEL.

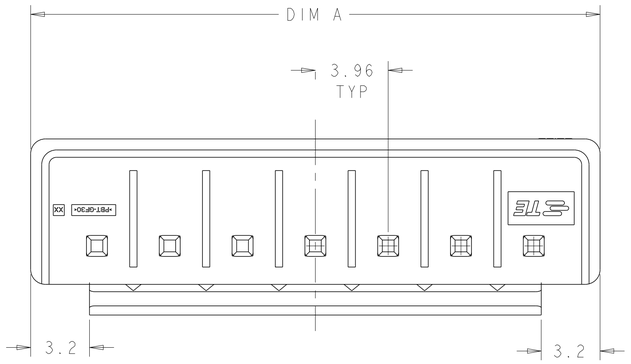

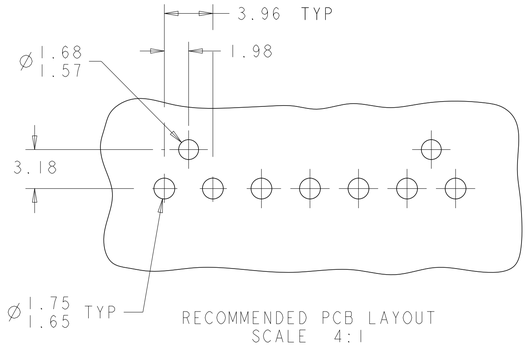

RECOMMENDED PCB LAYOUT
SCALE 4:1

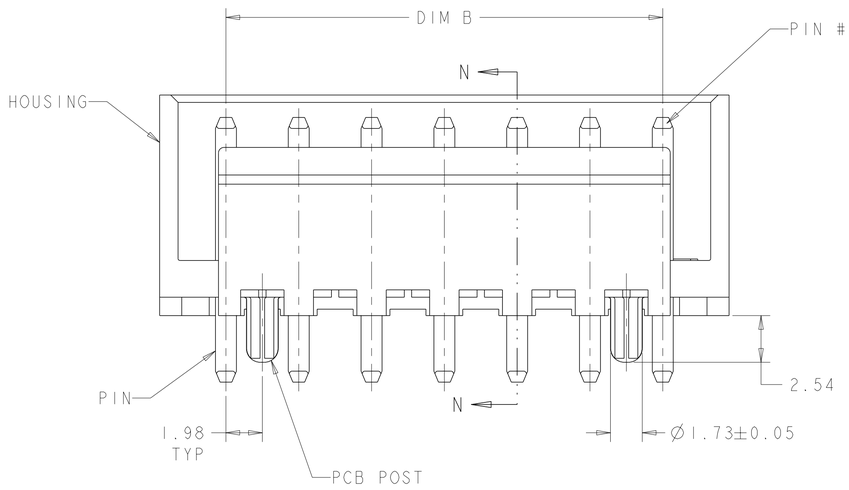

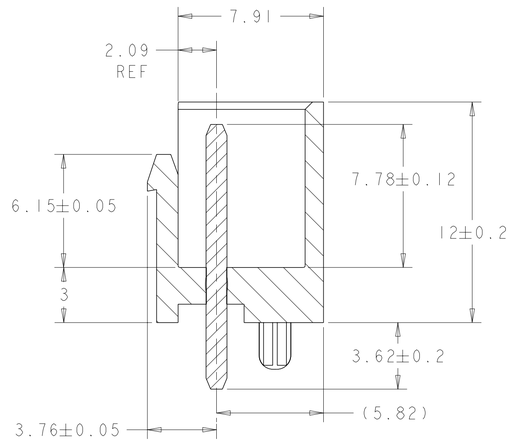

SECTION N-N

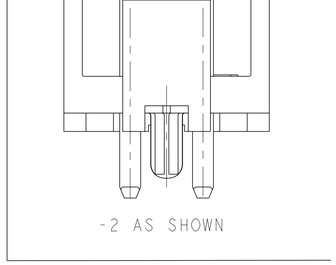

-2 AS SHOWN

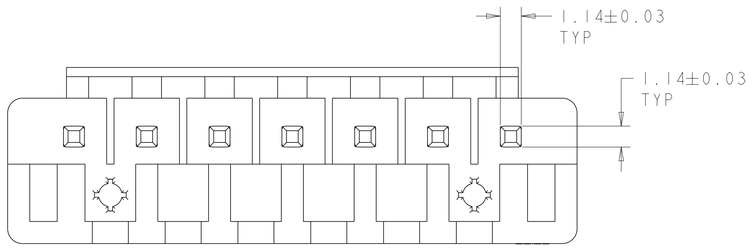

"X" INDICATES PIN IS OMITTED AT THAT POSITION

							O	O	X	O	O	15.84	23.05	5	2-1744357-0
OBSOLETE	O	O	O	O	O	O	O	O	O	O	O	43.56	50.77	12	~~1-1744357-2~~
OBSOLETE		O	O	O	O	O	O	O	O	O	O	39.60	46.81	11	~~1-1744357-1~~
OBSOLETE			O	O	O	O	O	O	O	O	O	35.64	42.85	10	~~1-1744357-0~~
				O	O	O	O	O	O	O	O	31.68	38.89	9	1744357-9
					O	O	O	O	O	O	O	27.72	34.93	8	1744357-8
						O	O	O	O	O	O	23.76	30.97	7	1744357-7
							O	O	O	O	O	19.80	27.01	6	1744357-6
								O	O	O	O	15.84	23.05	5	1744357-5
									O	O	O	11.88	19.09	4	1744357-4
										O	O	7.92	15.13	3	1744357-3
											O	3.96	11.17	2	1744357-2
12	11	10	9	8	7	6	5	4	3	2	1	DIM B	DIM A	POS	ASSEMBLY PART NUMBERS
PIN POSITION															

THIS DRAWING IS A CONTROLLED DOCUMENT.

DIMENSIONS: mm

TOLERANCES UNLESS OTHERWISE SPECIFIED:
0 PLC ±-
1 PLC ±-
2 PLC ±0.10
3 PLC ±-
4 PLC ±-
ANGLES ±-

MATERIAL - - (1)
FINISH - - (2)

DWN K. WHITAKER 17DEC2008
CHK S. RIDGILL 17DEC2008
APVD S. RIDGILL 17DEC2008
PRODUCT SPEC -
APPLICATION SPEC -
WEIGHT -

TE Connectivity

NAME SHROUDED HEADER ASSEMBLY, SINGLE LATCH, 3.96mm PITCH, ECONOMY POWER (EP)

SIZE	CAGE CODE	DRAWING NO	RESTRICTED TO
A1	00779	C-1744357	-

Customer Drawing

SCALE	SHEET	OF	REV
6:1	1	1	J1