© – TE Connectivity. All Rights Reserved.

REVISIONS					
P	LTR	DESCRIPTION	DATE	DWN	APVD
	D3	REVISED PER ECR-22-139600	30NOV2022	DB	FF

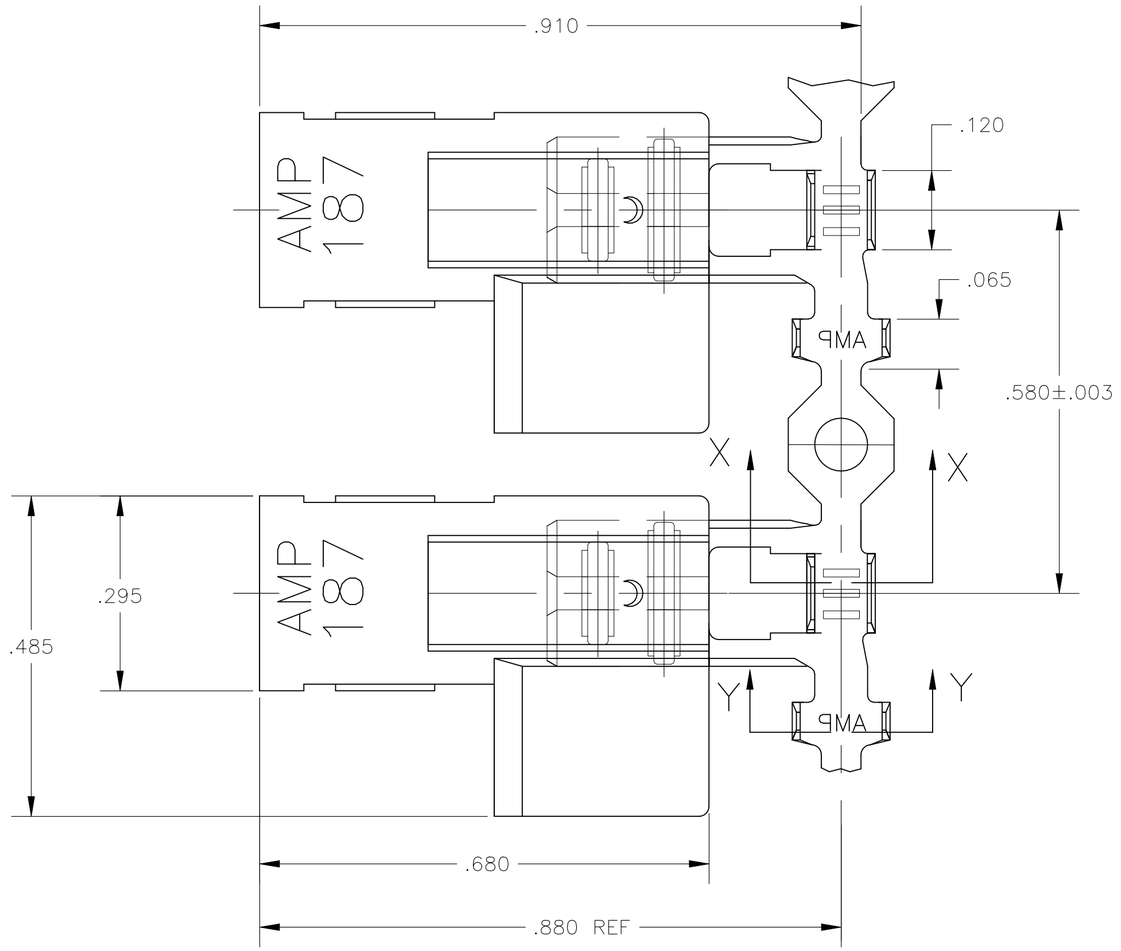

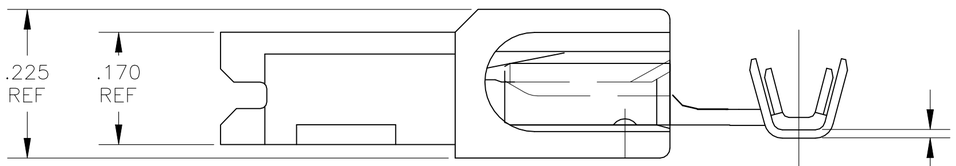

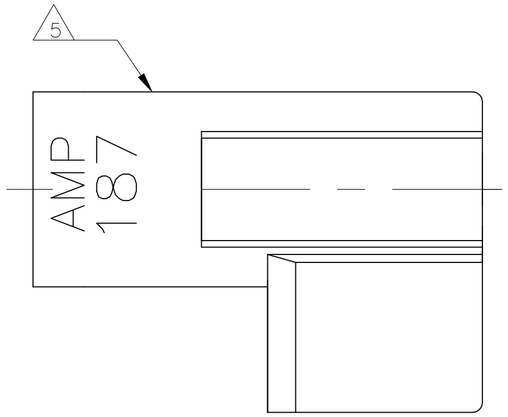

1 WIRE SIZE IS #22–#18 AWG

2 INSULATION RANGE IS .060–.110 DIA

3 MATERIAL;
TERMINAL: SEE TABLE
HOUSING: 6/6 NYLON, V2, NATURAL COLOR

4 FITS .187 X .032±.001 THK FASTON TAB

△5 ALTERNATIVE HOUSING FORM

△6 PREPRODUCTION – FASR REQUIRED.

△7 PRELIMINARY – NOT FOR PRODUCTION

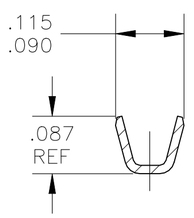

SECTION X–X

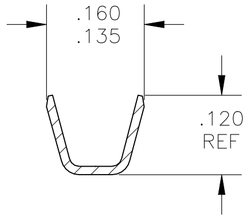

SECTION Y–Y

TERMINAL MATERIAL	TERMINAL: FINISH	PART NO.
PHOS BRONZE	TIN PLATE	△7 521598-3
BRASS	TIN PLATE	△6 521598-2
~~BRASS~~	~~NO PLATING~~	~~△6 521598-1~~

SUPERSEDED BY 521600-2

THIS DRAWING IS A CONTROLLED DOCUMENT.

DIMENSIONS: INCHES

TOLERANCES UNLESS OTHERWISE SPECIFIED:
0 PLC ± –
1 PLC ± –
2 PLC ± –
3 PLC ± .010
4 PLC ± –
ANGLES ± –

MATERIAL: SEE NOTES

FINISH: SEE NOTES

DWN JR RUTH 30JUL03
CHK J HUMMEL 24JUL03
APVD KRISTY YI 24JUL03
PRODUCT SPEC —
APPLICATION SPEC —
WEIGHT 0.000000

TE Connectivity

NAME ASSEMBLY, RECPT, FLAG, ULTRA-POD, .187 SERIES 22-18 AWG –

SIZE	CAGE CODE	DRAWING NO	RESTRICTED TO
A2	00779	C-521598	—

CUSTOMER DRAWING

SCALE	SHEET	REV
6:1	1 OF 1	D3

521598