THIS DRAWING IS UNPUBLISHED. RELEASED FOR PUBLICATION -.-
© COPYRIGHT - BY TYCO ELECTRONICS CORPORATION. ALL RIGHTS RESERVED.

LOC	DIST
AD	00

REVISIONS

P	LTR	DESCRIPTION	DATE	DWN	APVD
	K	ECO-07-012860	24JUL2007	RB	MM

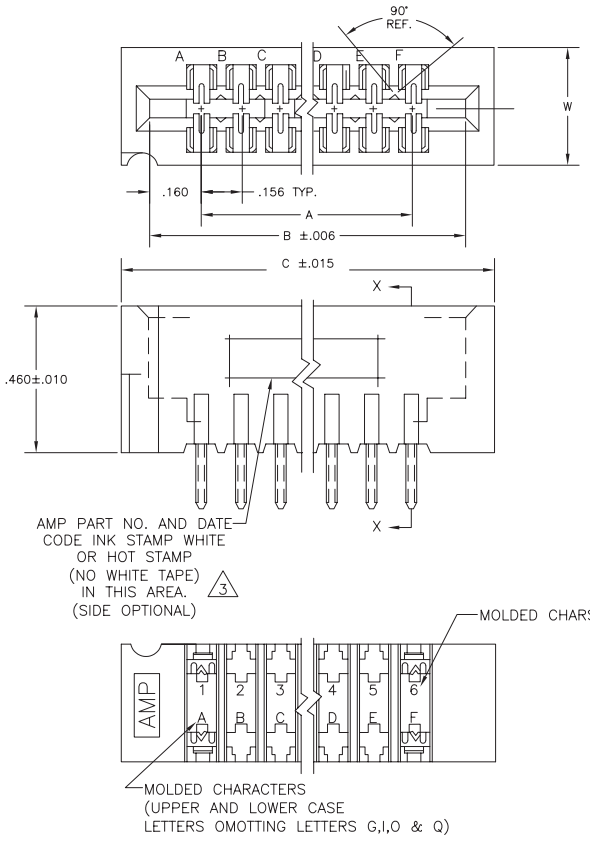

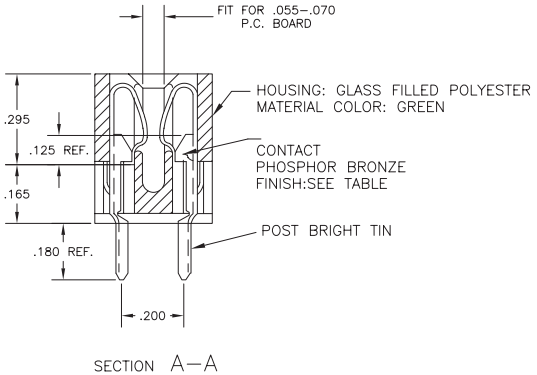

SECTION A–A

1. .000015 GOLD OVER .000030 MIN. NICKEL IN CONTACT AREA.
2. .000030 GOLD OVER .000030 MIN. NICKEL IN CONTACT AREA.
3. ALL PARTS ASSEMBLED IN MEXICO MUST BE STAMPED " ASSY IN MEXICO " THE WORD " MEXICO " CAN BE SUBSTITUTED ONLY WHERE PART SIZE PROHIBITS STAMPING " ASSY IN MEXICO ", INK STAMP COLOR WHITE OR HOT STAMP (NO WHITE TAPE) 115-9009,APPROX WHERE SHOWN SIDE OPTIONAL.
4. MATTE TIN PLATED CONTACT TAILS.

1 PART NO	NO. OF POSITION	A	B	C	2 PART NO	W
4 1-530667-3	43	6.552	6.872	7.012	8-530667-3	.437
4 1-530667-0	36	5.460	5.780	5.920	8-530667-0	.437
4 530667-9	30	4.524	4.844	4.984	7-530667-9	.437
4 530667-6	22	3.276	3.596	3.736	7-530667-6	.370
4 530667-5	18	2.652	2.972	3.112	7-530667-5	.370
4 530667-2	10	1.404	1.724	1.864	7-530667-2	.370
~~1-530667-3~~	~~43~~	~~6.552~~	~~6.872~~	~~7.012~~	~~3-530667-3~~	~~.437~~
~~1-530667-2~~	~~28~~	~~4.212~~	~~4.532~~	~~4.672~~	~~3-530667-2~~	~~.370~~
~~1-530667-1~~	~~44~~	~~6.708~~	~~7.028~~	~~7.168~~	~~3-530667-1~~	~~.437~~
~~1-530667-0~~	~~36~~	~~5.460~~	~~5.780~~	~~5.920~~	~~3-530667-0~~	~~.437~~
~~530667-9~~	~~30~~	~~4.524~~	~~4.844~~	~~4.984~~	~~2-530667-9~~	~~.437~~
~~530667-8~~	~~25~~	~~3.744~~	~~4.064~~	~~4.204~~	~~2-530667-8~~	~~.370~~
~~530667-7~~	~~24~~	~~3.588~~	~~3.908~~	~~4.048~~	~~2-530667-7~~	~~.370~~
~~530667-6~~	~~22~~	~~3.276~~	~~3.596~~	~~3.736~~	~~2-530667-6~~	~~.370~~
~~530667-5~~	~~18~~	~~2.652~~	~~2.972~~	~~3.112~~	~~2-530667-5~~	~~.370~~
~~530667-4~~	~~15~~	~~2.184~~	~~2.504~~	~~2.644~~	~~2-530667-4~~	~~.370~~
~~530667-3~~	~~12~~	~~1.716~~	~~2.036~~	~~2.176~~	~~2-530667-3~~	~~.370~~
~~530667-2~~	~~10~~	~~1.404~~	~~1.724~~	~~1.864~~	~~2-530667-2~~	~~.370~~
~~530667-1~~	~~6~~	~~.780~~	~~1.100~~	~~1.240~~	~~2-530667-1~~	~~.370~~

OBSOLETE

THIS DRAWING IS A CONTROLLED DOCUMENT.

DIMENSIONS: INCHES
TOLERANCES UNLESS OTHERWISE SPECIFIED: 0 PLC ± .005, 1 PLC ± –, 2 PLC ± –, 3 PLC ± –, 4 PLC ± –, ANGLES ± –
MATERIAL SEE CALLOUT
FINISH SEE CALLOUT

DWN M.SMITH 18JUN75
CHK RUMBLE 15JUL75
APVD R.SHOWMAN 16JUL75
PRODUCT SPEC –
APPLICATION SPEC –
WEIGHT –

Tyco Electronics
Tyco Electronics Corporation
Harrisburg, Pa 17105-3608

NAME HOUSING ASSY, LOW PROFILE EDGE CONNECTOR,FLOW SOLDER FOR .052 DIA. HOLE .156 X .200 CENTERS.

SIZE	CAGE CODE	DRAWING NO	RESTRICTED TO
A1	00779	C-530667	–

CUSTOMER DRAWING
SCALE 5:1 SHEET 1 OF 1 REV K