THIS DRAWING IS UNPUBLISHED. RELEASED FOR PUBLICATION 20
© COPYRIGHT 20 BY TYCO ELECTRONICS CORPORATION. ALL RIGHTS RESERVED.

LOC	DIST
J	-

REVISIONS 変更

P	LTR	DESCRIPTION	ECN	DATE	DWN	APVD
	0	RELEASED	FJA0-0126-03	14MAY03	ET	YF
	A	REVISED	ECR-10-007503	27APR10	TS	KB

-1 ;AS SHOWN

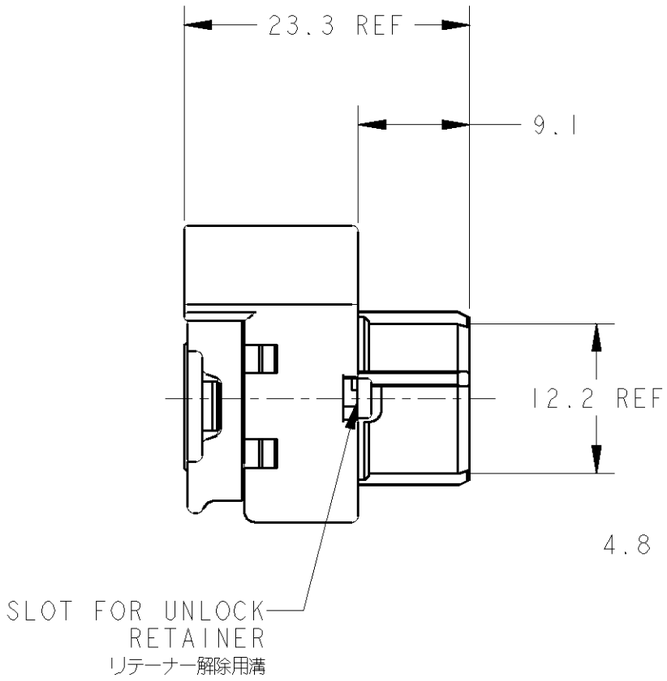

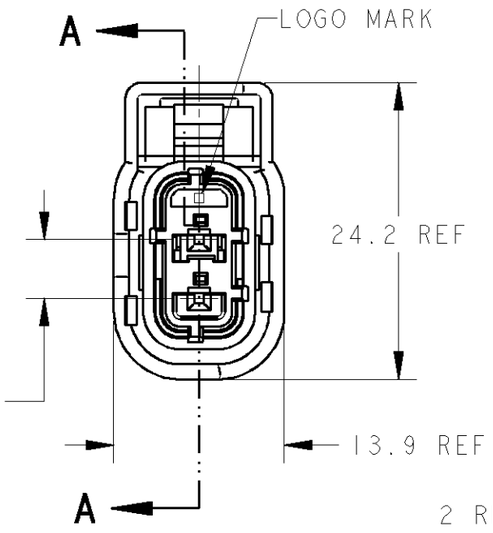

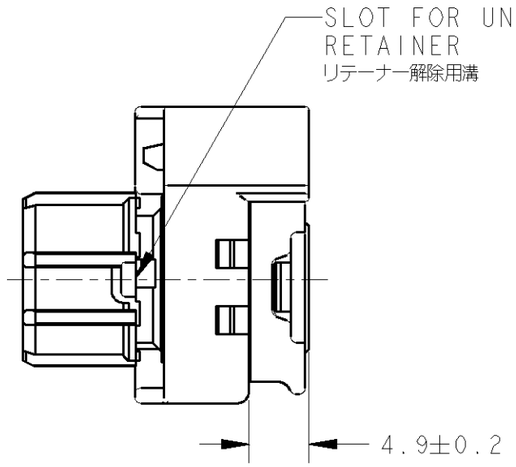

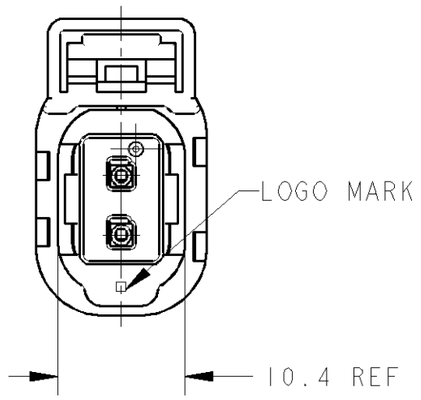

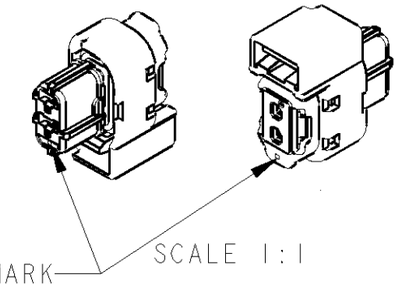

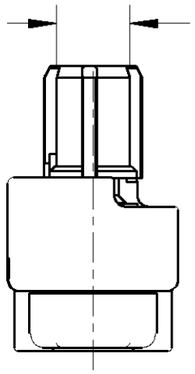

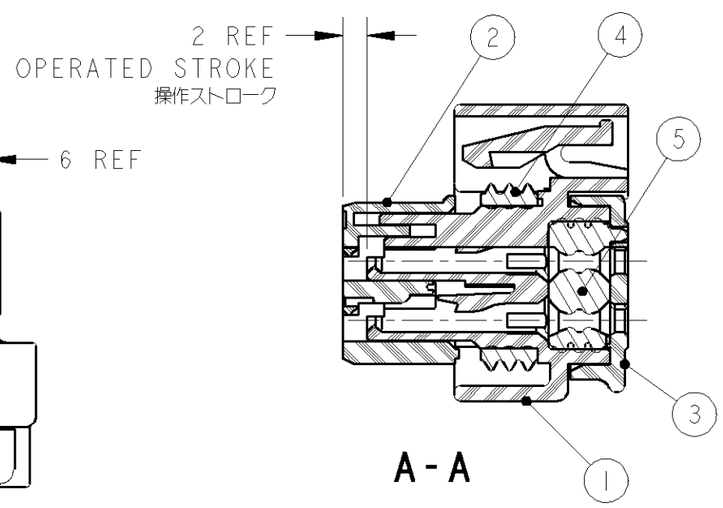

QTY 個数	COLOR 色	DESCREPTION 名称	ITEM NO. アイテム番号
1	NATURAL	RETAINER	2
1	BLACK	PLUG HOUSING	1
1	INDIAN RED	WIRE SEAL	5
1	GREEN	SEAL RING	4
1	NATURAL	WIRE SEAL COVER	3

1. PART NUMBER OF CAP ASSEMBLY TO BE MATED ;PN1612819-1
2. APPLIED TERMINAL ;PN968221-1
3. RETAINER SHOULD BE SENT TO THE PRE-ASSEMBLY POSITION WITHIN THE PLUG HOUSING WHEN SHIPPED TO THE CUSTOMER.
4. INSTRUCTION SHEET ;411-78077

1. 嵌合相手キャップアッセンブリ型番 ;PN1612819-1
2. 適用端子型番 ;PN968221-1
3. プラグハウジングにリテーナを仮係止して出荷される。
4. 取扱説明書:411-78077

WIRE RANGE 抱合電線断面積	INSULATION DIA 被覆外径
0.5 SQ	1.6~1.7 DIA

THIS DRAWING IS A CONTROLLED DOCUMENT FOR TYCO ELECTRONICS CORPORATION IT IS SUBJECT TO CHANGE AND THE CONTROLLING ENGINEERING ORGANIZATION SHOULD BE CONTACTED FOR THE LATEST REVISION.

DIMENSIONS: 単位: 粗 mm

TOLERANCES UNLESS OTHERWISE SPECIFIED:
一般公差 ±0.3
~~0 PLC ±~~
~~1 PLC ±0.1~~
~~2 PLC ±0.05~~
~~3 PLC ±0.025~~
~~4 PLC ±~~
ANGLES ±3°00'

MATERIAL 材料 -

~~FINISH~~ 仕上 SEE TABLE

COLOR 色

DWN	E.TAKIZAWA 14MAY03
CHK	Y.NOGUCHI 14MAY03
APVD	Y.FUJIWALA 14MAY03
PRODUCT SPEC 製品規格	108-5881
APPLICATION SPEC 取付適用規格	114-18021-3
WEIGHT	3.7 g

Tyco Electronics
Tyco Electronics Corporation
Kawasaki, Japan

NAME 名称: CLEAN BODY MQS CONNECTOR 2POSITIONS PLUG ASSEMBLY

SIZE	CAGE CODE	DRAWING NO 番号	RESTRICTED TO
A3	00779	C-1612421	-

CUSTOMER DRAWING

SCALE 尺度 2:1 SHEET 1 OF 1 REV A