THIS DRAWING IS UNPUBLISHED. RELEASED FOR PUBLICATION 1997
© COPYRIGHT 1997 BY - ALL RIGHTS RESERVED.

PN 1-1

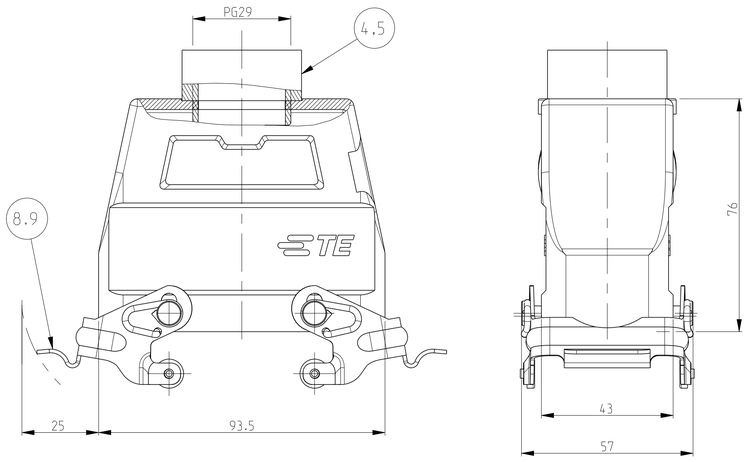

PN 1-6 & 7-6

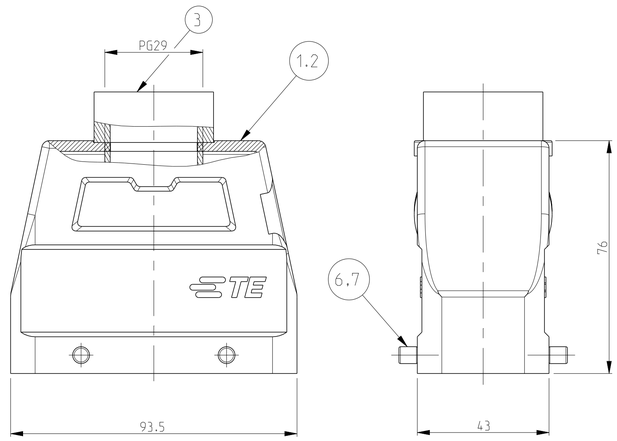

PN 1-7

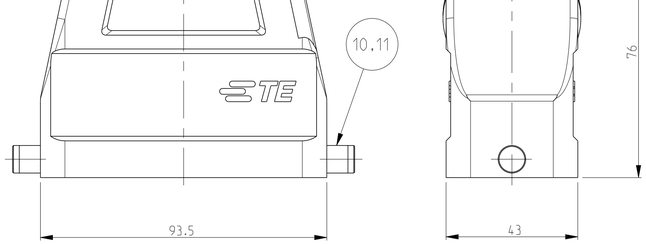

REVISIONS					
P	LTR	DESCRIPTION	DATE	DWN	APVD
	B6	REVISED PER ECR-17-014011	18JAN2018	SRG	MKO

NOTES

1 Material: Housing: aluminium diecasting alloy
2 Surface:- Powder varnish :grey
:Black
3 Varnish on the inside not necessary
4 Packaging
quantity: 5 pieces

PN 1-7	PN 1-1	PN 1-6 & 7-6
	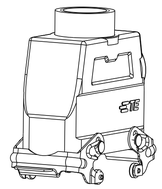	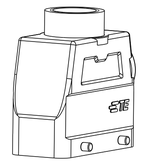
SCALE 1:2	SCALE 1:2	SCALE 1:2

OBSOLETE	OBSOLETE	OBSOLETE	OBSOLETE	OBSOLETE	OBSOLETE	DESCRIPTION	MATERIAL	SURFACE	COLOR	ITEM NO	NOTES
2						LB-clip bolt	Stainless steel	-	-	11	-
	2					LB-clip bolt	Steel	Zinc plated	Blue	10	-
		2				VS-side clip	Stainless steel	-	-	9	-
			2			VS-side clip	Steel	Zinc plated	Blue	8	-
				4		VS-Clip bolt	Stainless steel	-	-	7	-
					4	VS-Clip bolt	Steel	Zinc plated	Blue	6	-
1		1		1		O Ring Pg29	Neoprene	-	Black	5	-
1		1		1		Adapter 6kt Pg29	Brass	Nickel plated	-	4	-
	1		1		1	Adapter Pg29	Brass	Nickel plated	-	3	-
1		1		1		Hood HD.40.Pg.1.29	Aluminium	-	Black	2	-
	1		1			Hood HD.40.Pg.1.29	Aluminium	-	Grey	1	-

2-7	1-7	2-1	1-1	2-6	7-6	1-6	ORDERING TEXT
							~~HD.40.Sto 1.29.Z~~
							~~HD.40.Sto 1.29.Z.Se~~
							~~HD K40.Sto 1.29.Z~~
							HD.40.Sto-VS.1.29.Z
							~~HD K40.Sto VS.1.29.Z~~
							~~HD.40.Sto-GR.1.29.Z~~
							~~HD K40.Sto GR.1.29.Z~~

THIS DRAWING IS A CONTROLLED DOCUMENT.

DIMENSIONS: mm

TOLERANCES UNLESS OTHERWISE SPECIFIED: ACC TO DIN ISO 2768-mK ACC TO DIN 7151-m
0 PLC ±
1 PLC ±
2 PLC ±
3 PLC ±
4 PLC ±
ANGLES ±

MATERIAL

FINISH

DWN Gr öf 12.11.1997
CHK Kramer 23.06.98
APVD -
PRODUCT SPEC -
APPLICATION SPEC -
WEIGHT -

TE Connectivity

NAME HOOD HD.40
HD.40.STO.1.29.Z

SIZE	CAGE CODE	DRAWING NO	RESTRICTED TO
A1	00779	C-1102572	

CUSTOMER DRAWING | SCALE 1:1 | SHEET 1 OF 1 | REV B6