THIS DRAWING IS UNPUBLISHED. RELEASED FOR PUBLICATION -,- .
© COPYRIGHT - By - ALL RIGHTS RESERVED.

REVISIONS

P	LTR	DESCRIPTION	DATE	DWN	APVD
	S2	REVISED PER ECO-16-010009	06JUL2016	LN	RS

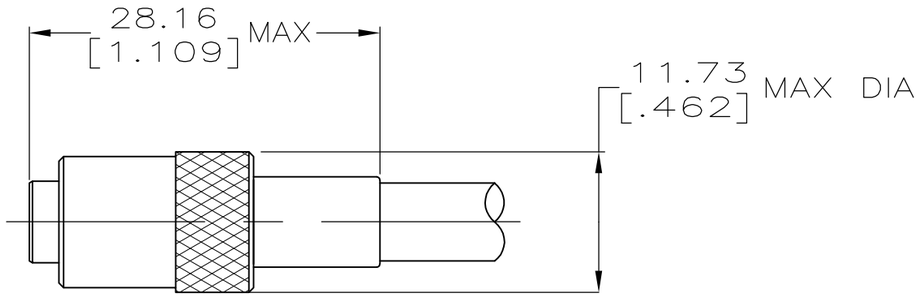

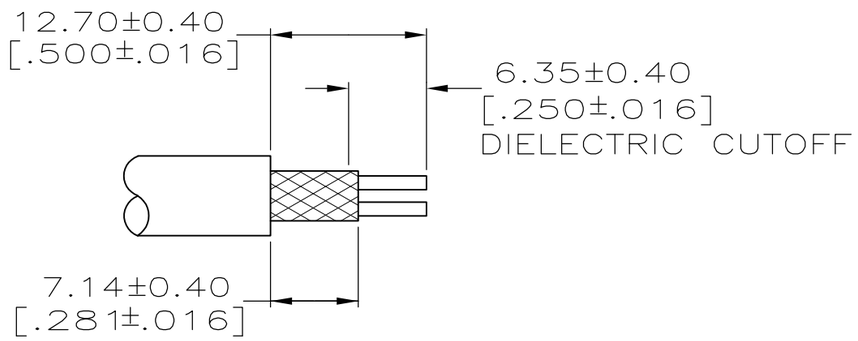

RECOMMENDED STRIP LENGTH

1 SEE I.S. 1833

2 USE CRIMPING TOOL: 69311-1, 69710 OR 69365-2. (USE DIE 69410-1 FOR TOOL 69710 OR 69365-2)

FOR USE WITH CABLE:	CRIMPING TOOL	PART NUMBER
BELDEN 8451, 8641 AND 8761	69311-1	7-329944-3
BELDEN 9271	69311-1	2-329944-7
BELDEN 9271	69311-1	2-329944-6
SUPERSEDED BY 2-329944-3 ~~BELDEN 8451,8641,8737 AND 8761~~	~~2~~	~~2-329944-4~~
BELDEN 8451,8641 AND 8761	69311-1	2-329944-3
~~BELDEN 8737(SPIRAL WRAPPED SHIELD)~~	~~69311-1~~	~~2-329944-1~~

THIS DRAWING IS A CONTROLLED DOCUMENT.

DIMENSIONS: INCHES

TOLERANCES UNLESS OTHERWISE SPECIFIED:
0 PLC ± -
1 PLC ± -
2 PLC ± -
3 PLC ± -
4 PLC ± -
ANGLES ± -

MATERIAL -

FINISH -

DWN B. WERNER 8-19-92
CHK G. MICHAEL 8-19-92
APVD G.MICHAEL 8-19-92
PRODUCT SPEC —
APPLICATION SPEC —
WEIGHT 0

TE Connectivity

NAME
—
TWIN THREADED PLUG
—

SIZE	CAGE CODE	DRAWING NO	RESTRICTED TO
A3	00779	C-329944	—

CUSTOMER DRAWING | SCALE 2:1 | SHEET 1 OF 1 | REV S2