© – TE Connectivity. All Rights Reserved.

REVISIONS					
P	LTR	DESCRIPTION	DATE	DWN	APVD
	A1	ECR-20-004655	29SEP2020	RK	SBH

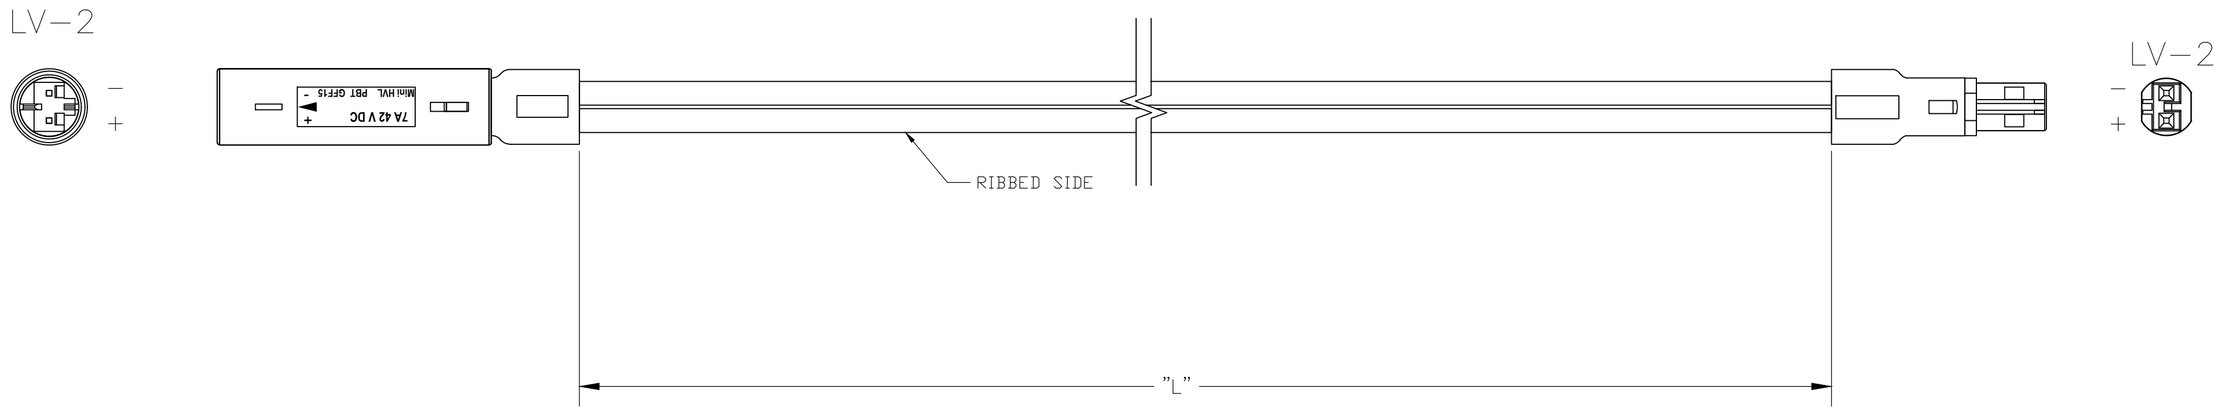

1. PACKAGING ACC. TO TE SPEC.107-18032
   BUNDLE EVERY 25 ASSEMBLIES WITH A RUBBER BAND

2. ELECTRICAL TEST CONTAINING "SHORT CIRCUIT TEST, CONTINUITY AND ACCURATE CAVITY ASSIGNMENT TEST" ACC. TO TE-SPEC.108-18857, SUBSECTION 3.1.1

△3 WIRING SCHEDULE AS SHOWN

WIRING SCHEDULE △3			
OUTLET		SIDE	PLUG
1	+	RIBBED	1
2	–	SMOOTH	2

CROSS SECTION OF SPT-2 CABLE

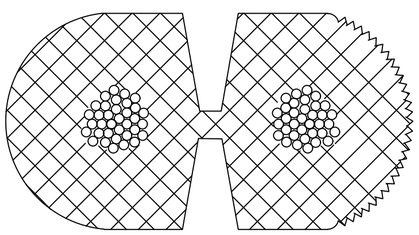

OBSOLETE	16.0 FT	±3.84	~~2181192-8~~
	14.0 FT	±3.36	~~2181192-7~~
	12.0 FT	±2.88	~~2181192-6~~
	10.0 FT	±2.4	~~2181192-5~~
	8.0 FT	±1.92	2181192-4
OBSOLETE	6.0 FT	±1.44	~~2181192-3~~
	4.0 FT	±.96	~~2181192-2~~
	2.0 FT	±.48	2181192-1
	"L"	TOLERANCES [INCHES]	TE P/N

THIS DRAWING IS A CONTROLLED DOCUMENT.

DIMENSIONS: INCHES

TOLERANCES UNLESS OTHERWISE SPECIFIED:
0 PLC ± –
1 PLC ± –
2 PLC ± –
3 PLC ± –
4 PLC ± –
ANGLES ± –

MATERIAL –

FINISH –

DWN E.C. CLAYBAUGH 16/JUN/11
CHK P. BECKER 13/JUI/11
APVD P. BECKER 01/AUG11
PRODUCT SPEC –
APPLICATION SPEC –
WEIGHT –

TE Connectivity

NAME
CABLE ASSEMBLY, NECTOR, LV-2, OUTLET TO PLUG
–
–

SIZE	CAGE CODE	DRAWING NO	RESTRICTED TO
A2	00779	C-2181192	–

CUSTOMER DRAWING

SCALE N.T.S. SHEET 1 OF 1 REV A1

2181192