DRAWING MADE IN AMERICAN PROJECTION

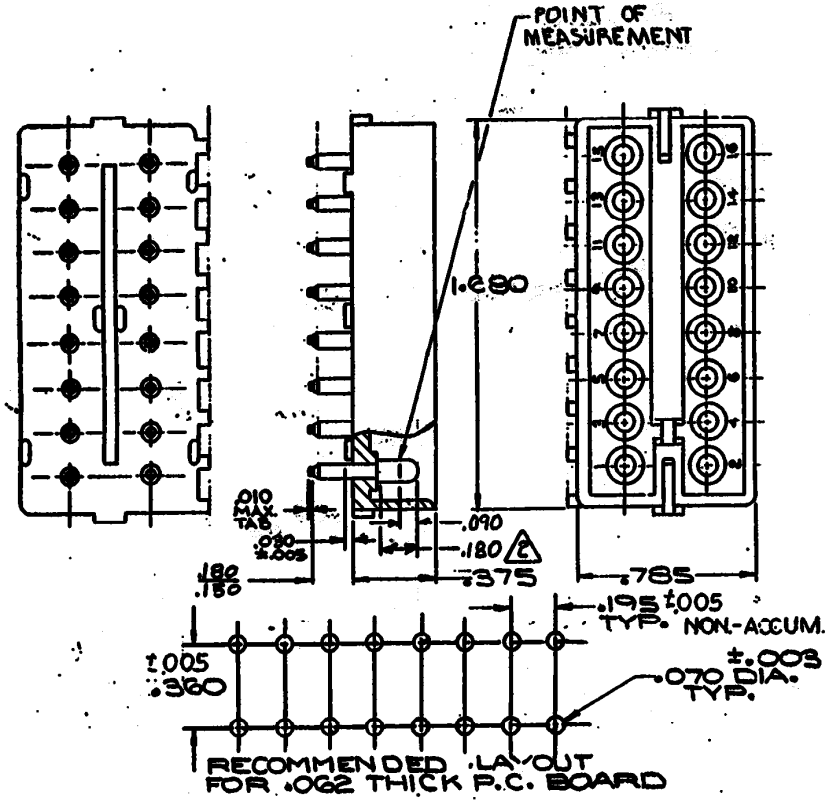

1. PARTS COMPLY WITH TE SOLDERABILITY SPEC. 109-11-3
2. CONTACT IS PLATED OVERALL WITH .000050 NICKEL, THEN .000030 GOLD OVER CONTACT LENGTH INDICATED AND TIN PLATED ON SOLDER TAIL END.
3. DIMENSION SHOWN REPRESENT PRODUCT IN DRY CONDITION. ADDITIONAL 2% GROWTH DUE TO END USE LOCATION MOISTURE ABSORPTION MAY OCCUR AND SHOULD BE ACCOUNTED FOR.

SUPERSEDED BY 1586522-2

ASSEMBLY NO.	HSG. MATL. – COLOR	PIN MATL.	FINISH
~~350214-6~~	~~NYLON – NATURAL~~	~~COPPER ALLOY~~	~~2 GOLD~~
350214-1	NYLON – NATURAL	COPPER ALLOY	PRE-TIN

Unpublished copy not to be copied or disclosed without written permission.

DWG NUMBER	NAME	REMARKS	ITEM NO
	©1978 BY AMP INCORPORATED. ALL RIGHTS RESERVED. AMP PRODUCTS COVERED BY PATENTS AND/OR PATENTS PENDING.	CUSTOMER COPY REFERENCE ONLY	

REQUIRED PER ASSEMBLY	DESCRIPTION

LTR	REVISION RECORD	DR	CHK	DATE
P3	REVISED PER ECR-21-117185	PJ	VS	20OCT 2021
P2	ECR-18-008156	JB	DZ	19JUN 2018
P1	REVISED PER ECR-13-008342	AV	RP	13NOV 2013
P	OBS 1-1 & 2-1 PER CM 2813	TB	RS	30APR 2013

DR 4/20/73 — CHK 4-8-73 — APP 4-8-73

MATERIAL AND FINISH: SEE TABLE

WIRE – RANGE – INSULATION

TOLERANCE EXCEPT AS NOTED ± .010 ANGLES ± 1°

SCALE 1/1

TE Connectivity

CLASS

TYPE PCB HEADER

LOC CM | B | NO. 350214 | REV P3

NAME 6 CIRCUIT MATE-N-LOK P.C. BOARD HEADER

350214

CUSTOMER DRAWING

S

53 SHEET