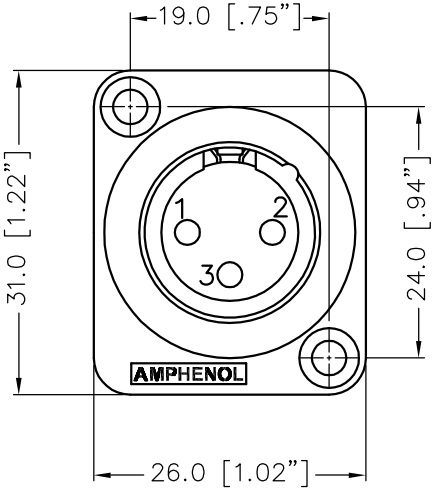

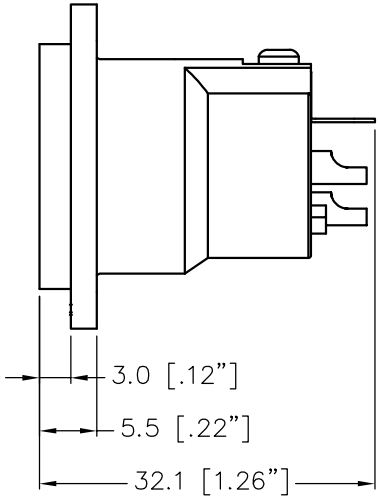

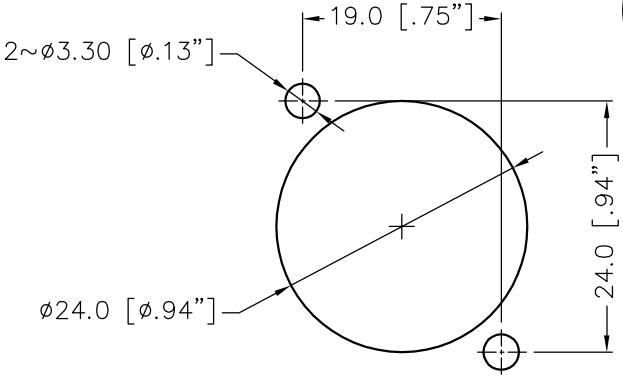

PANEL CUT OUT

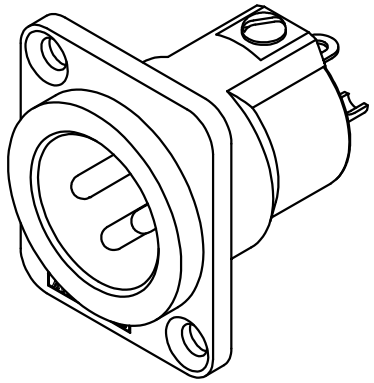

ISO VIEW

AC*MDZ	INSERT No.
AC3MDZ	156-4066-*00
AC3MMDZ	156-4068-*00
AC4MDZ	156-4069-*00
AC5MDZ	156-4070-*00
AC6AMDZ	156-4071-*00
AC7MDZ	156-4072-*00

REV.	CHANGE DETAILS	BY	DATE	CHG/No
3	UPDATE TO AMPHENOL TITLE BLOCK & LOGO ADD SHEET 2 OF 2 FOR CUSTOMER DRAWING	L.V	02-10-01	7869
~~2~~	UPDATE TO AMPHENOL TITLE BLOCK & LOGO INCLUDE THE CONNECTOR ASSEMBLY VIEW	L.V	01-11-00	7661
~~0~~	FIRST ISSUE	R.D.	22-09-95	----

UNLESS OTHERWISE SPECIFIED TOLERANCE TO BE
LINEAR: X ± 1, X,X ± 0,5, X,XX± 0,10 | ANGULAR: X° ± 1°, X°X' ± 30', X°X'X" ± 15'
BREAK ALL SHARP EDGES AND REMOVE ALL BURRS
DO NOT SCALE
DIMENSIONS IN MILLIMETRES

THIS DOCUMENT IS THE PROPERTY OF AMPHENOL AUSTRALIA PTY. LTD.. NO PART THEREOF MAY BE REPRODUCED AND USED WITHOUT THE PRIOR WRITTEN CONSENT OF THE OWNER

THIRD ANGLE PROJECTION

CAD FILE: 00819103 | DRN: R.D. | DATE: 22-09-95
MATL: REFER TO COMPONENT | CKD: M.N.H | DATE: 24-10-01
FINISH: REFER TO COMPONENT | APP'D: P.M | DATE: 29-10-01
SCALE: 2:1 UOS | PART No: 128459-0000 | SIZE: A3

TITLE: AC*MDZ PANEL MOUNT CUSTOMER DRAWING

Amphenol
Amphenol Australia Pty.Ltd, 2 Fiveways Blvd, Keysborough, Vic.3173

DRAWING NO. 128459-0000 | SHEET 2 OF 2